Z:\25412\25412.0029\ENGINEERING\DRAWINGS\CONSTRUCTION PLANS\25412.0029-SW-09-PL.DWG - Sep 28, 2023 - 5:08 PM

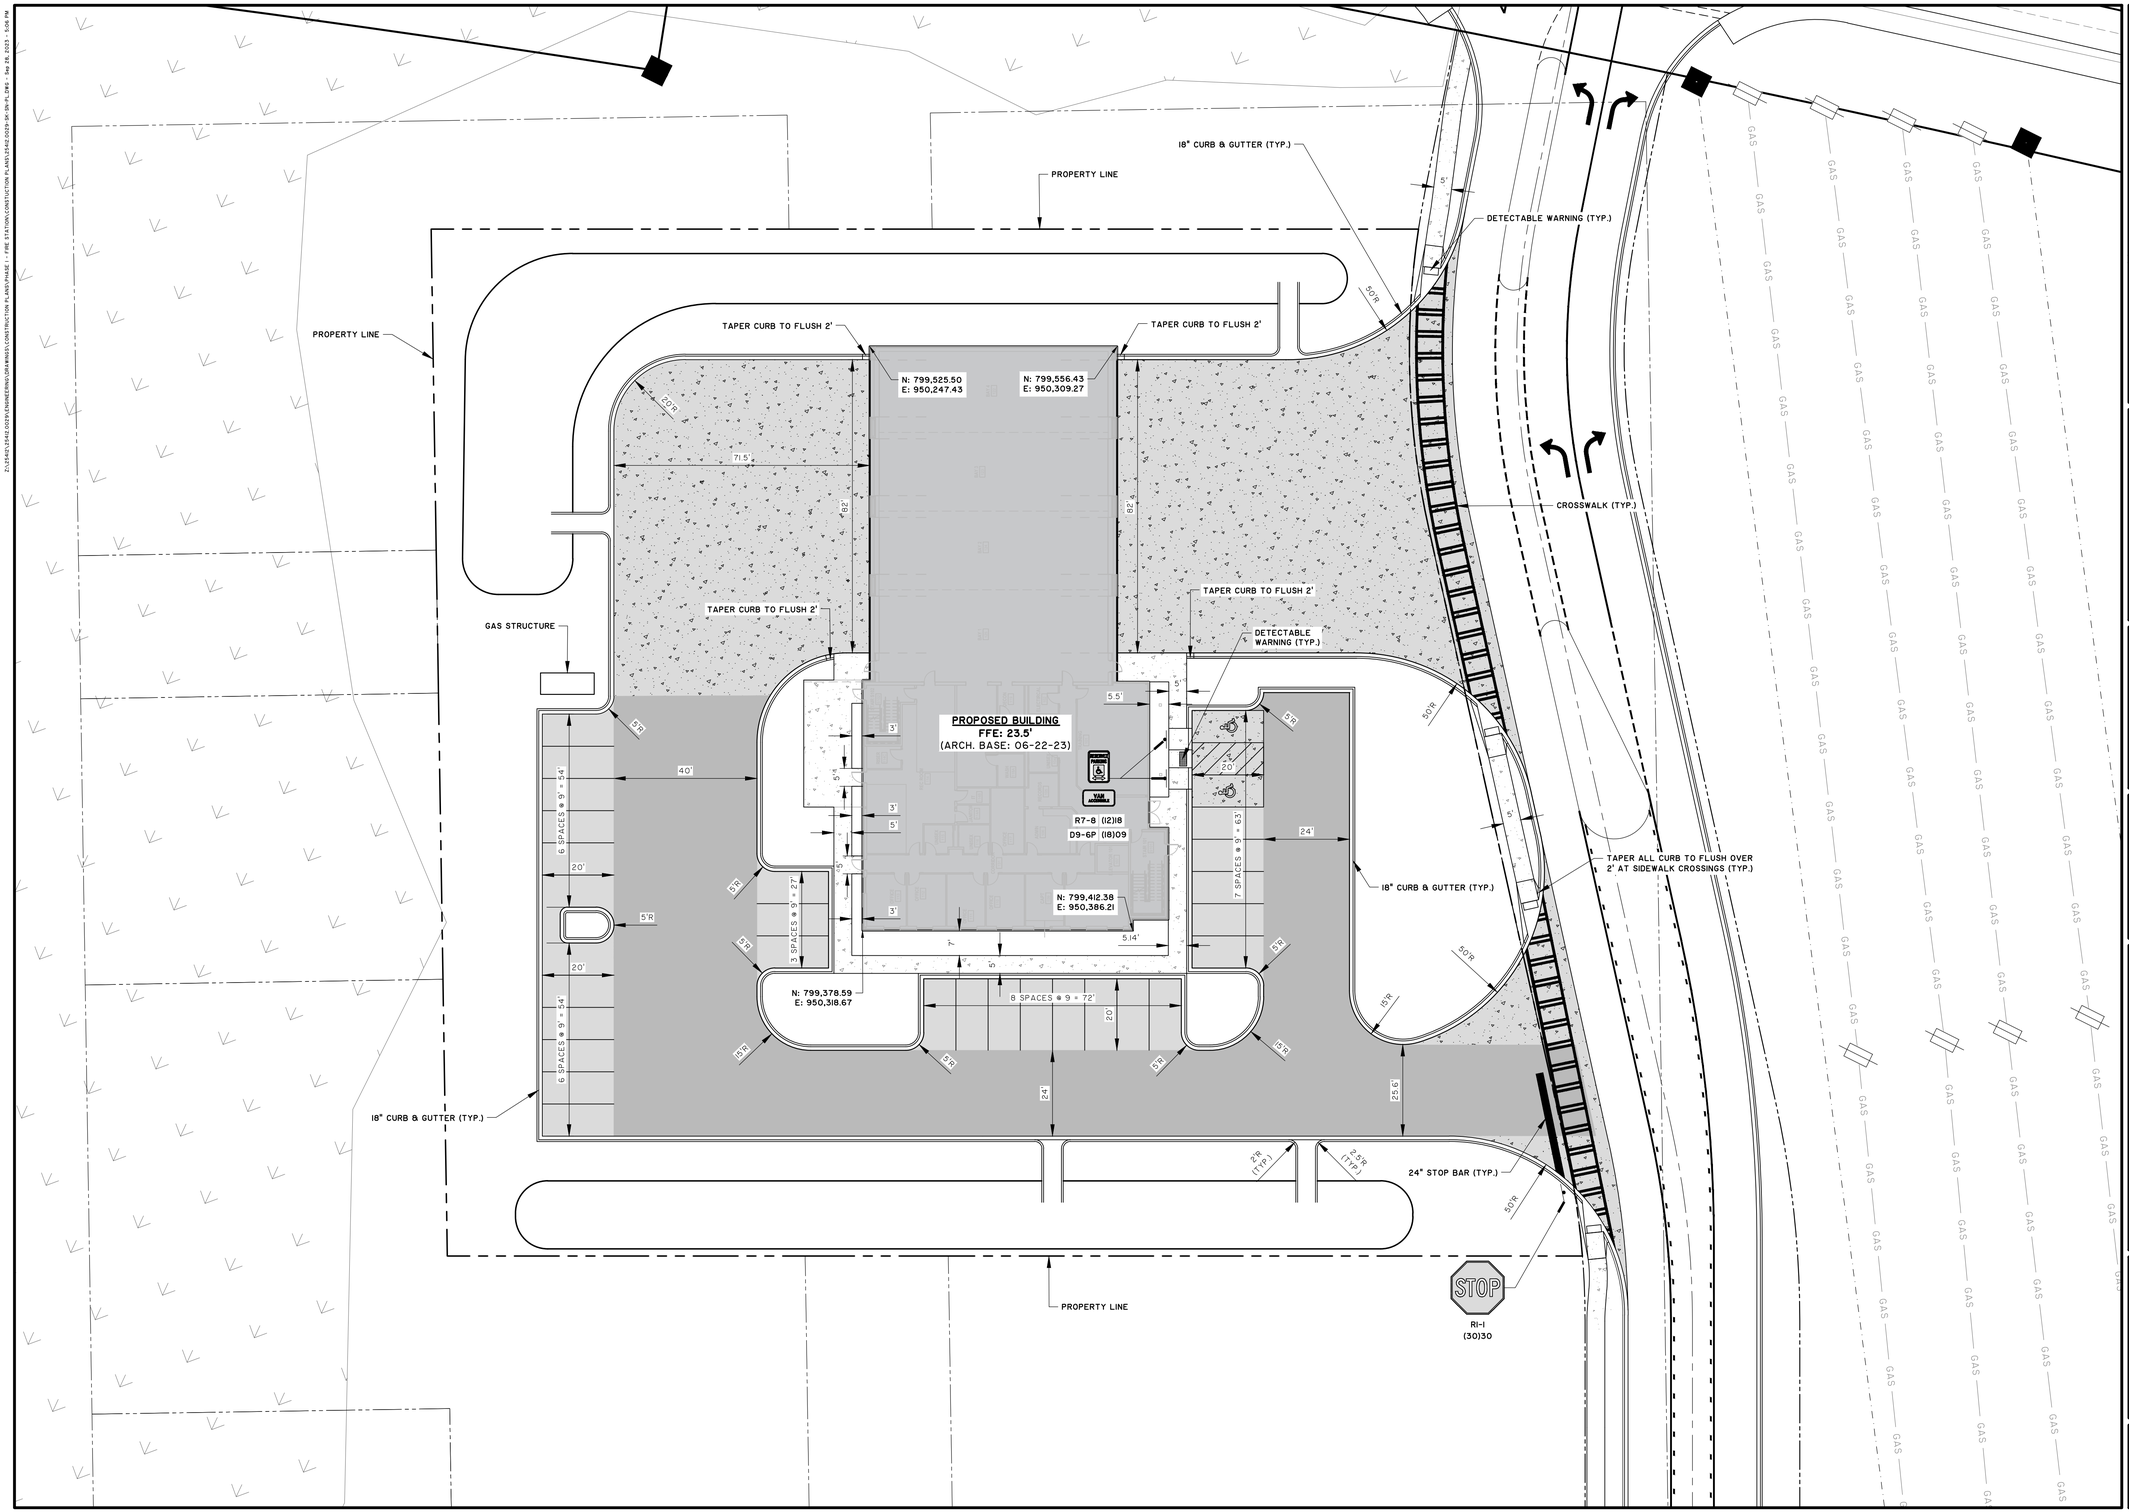

PAVEMENT LEGEND:

- LIGHT DUTY VEHICULAR ASPHALT
- HEAVY DUTY VEHICULAR ASPHALT
- VEHICULAR CONCRETE
- PEDESTRIAN CONCRETE

NO.	REVISIONS	BY	DATE

THOMAS & HUTTON
50 Park of Commerce Way
Savannah, GA 31405 • 912.234.5300
www.thomasandhutton.com

STRIPING SIGNAGE AND SITE LAYOUT PLAN

PORT WENTWORTH FIRE STATION

PROJECT LOCATION:
HIGHWAY 30
PORT WENTWORTH, GA 31407

CLIENT/OWNER:
CITY OF PORT WENTWORTH
7224 GA HIGHWAY 21
PORT WENTWORTH, GA 31407
STEVE DAVIS
stevedavis@cityofportwentworth.com

GRAPHIC SCALE: 1 INCH = 20 FEET (20 0 10 20)

DATUM: HORIZ.: NAD83 VERT.: NAVD88

JOB NO:	25412.0029
DATE:	09/28/23
DRAWN:	KHT
DESIGNED:	MRE
REVIEWED:	JVG
APPROVED:	JVG
SCALE:	1" = 20'

C1.1